



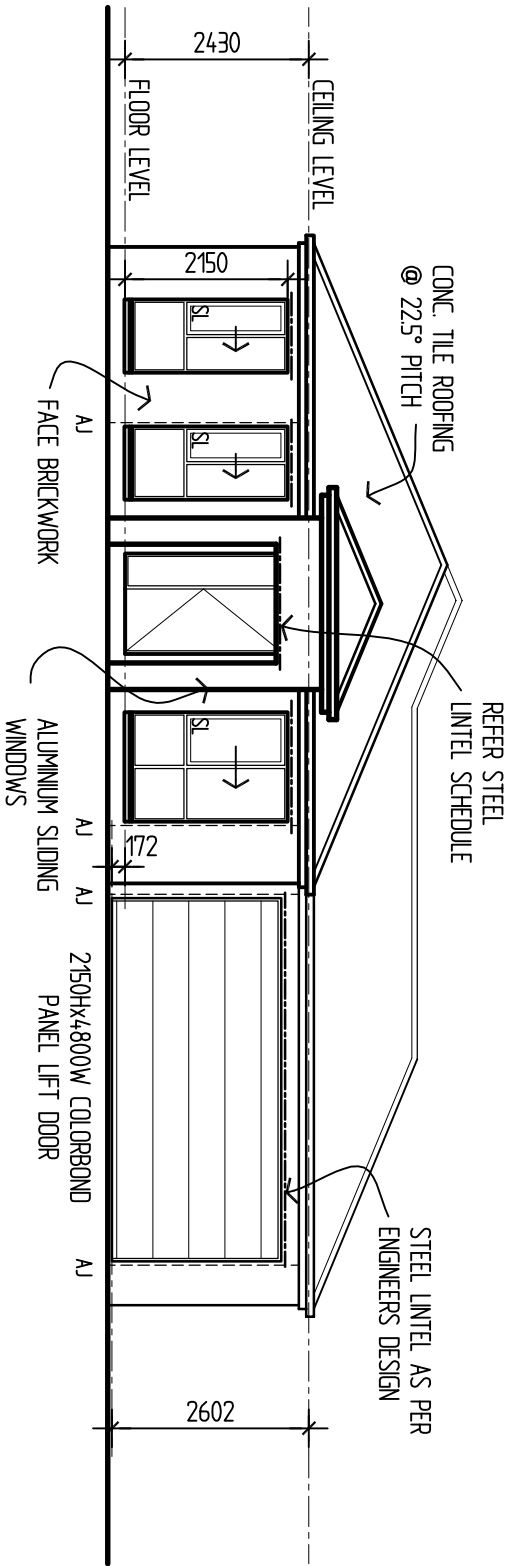

ELEVATION A

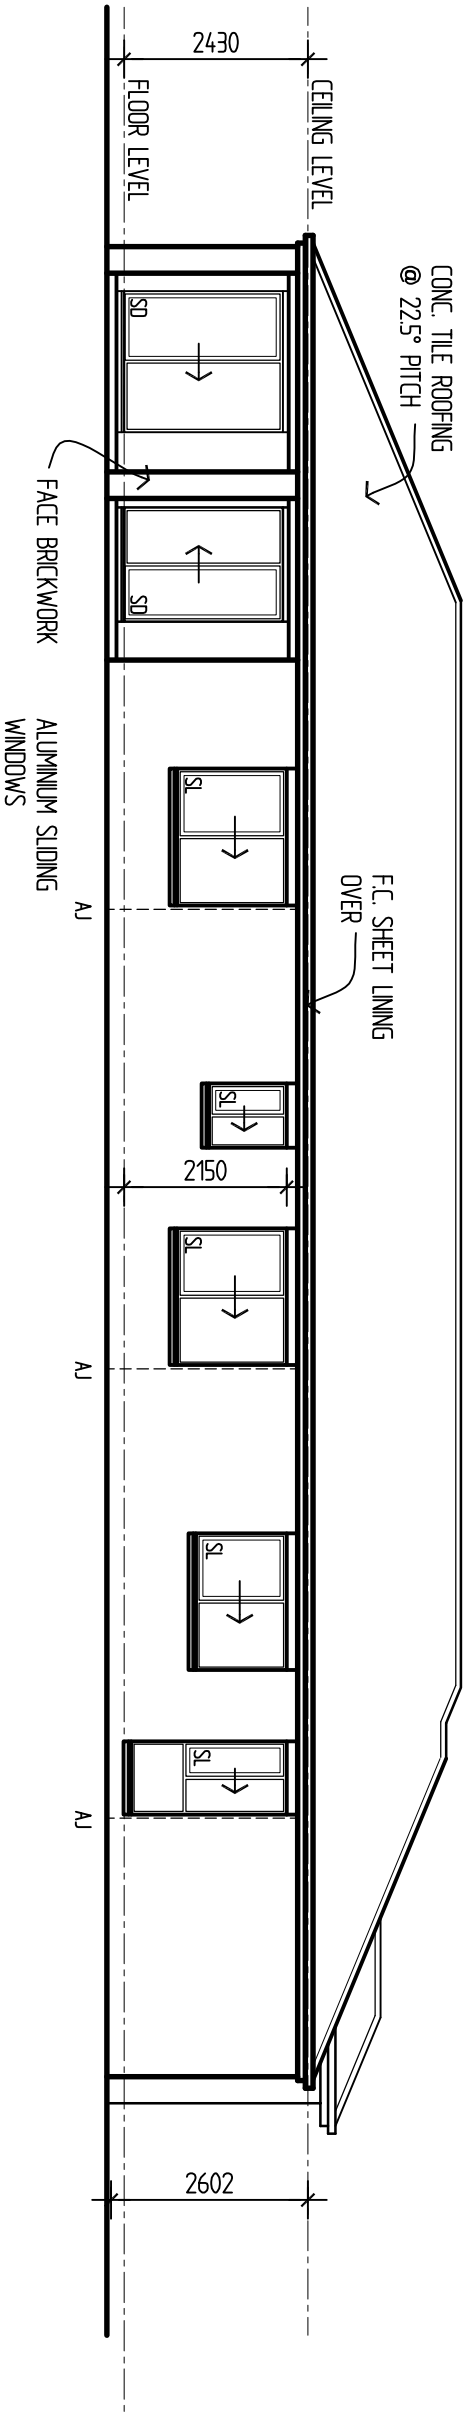

ELEVATION B



14 Clarend Drive
Ph. 8794 8544
Fax. 8794 8545
NARE WAREEN 3805 E-MAIL : vandamme@netspace.net.au

SEVENTEENTH JULTEX PTY. LTD.
TRADING AS
P.&J. CONSTRUCTIONS
P.O. BOX 14
HALLAM, 3803
HOME : 9796 3758 MOBILE : 0418 316 810 & 0418 380 71

client : NARENDRA C. BABU		drawing title : ELEVATIONS_1	
site address : LOT 1263 STATELY DVE. CRANBOURNE		note : DO NOT SCALE DRAWINGS WRITTEN DIMENSIONS TAKE PRECEDENCE CONFIRM ALL LEVELS AND DIMENSIONS ON SITE BEFORE COMMENCEMENT OF WORKS	
drawn : WWD,LVD	checked : 	date : 25-2-10	scale : 1:100
job no. : 09099	sheet : 3	issue : SK-B	of 7