



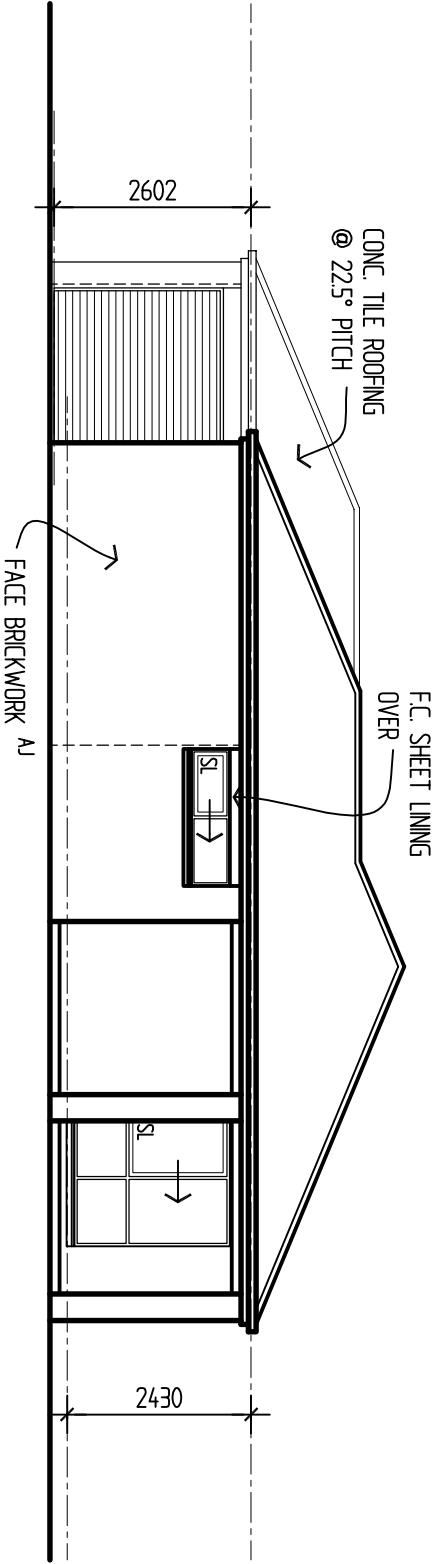

ELEVATION C

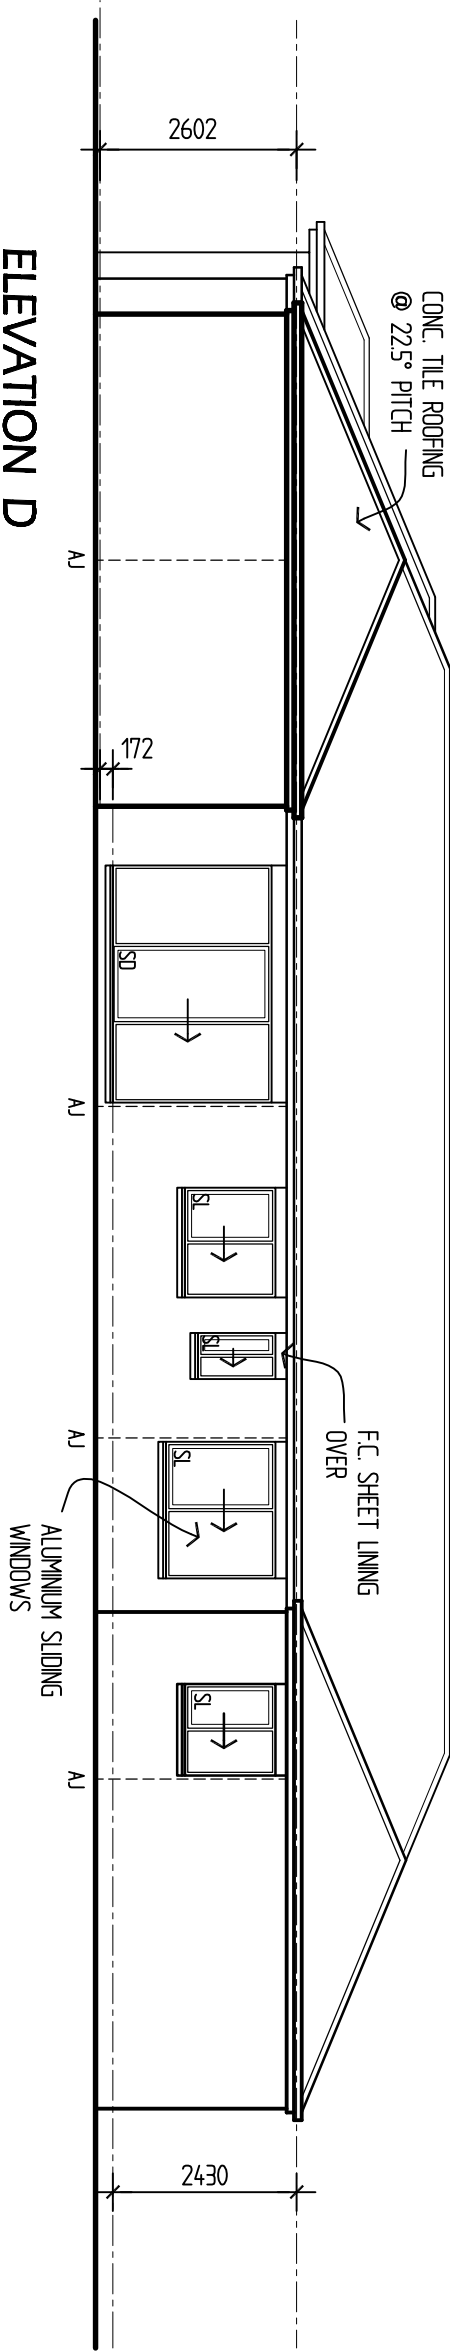

ELEVATION D



14 Clarend Drive
NARE WARREN 3805
Ph. 8794 8544
E-MAIL : vandamme@netspace.net.au

Van Damme
DESIGN

client :	NARENDRA C. BABU
site address :	LOT 1263 STATELY DVE. CRANBOURNE

drawing title :	ELEVATIONS_2
note :	DO NOT SCALE DRAWINGS WRITTEN DIMENSIONS TAKE PRECEDENCE CONFIRM ALL LEVELS AND DIMENSIONS ON SITE BEFORE COMMENCEMENT OF WORKS

drawn :	WWD,LVD	checked :	
date :	25-2-10	scale :	1:100
job no. :	09099	sheet :	4 of 7
		issue :	SK-B

HOME : 9796 3758 MOBILE : 0418 316 810 & 0418 380 71

SEVENTEENTH JULTEX PTY. LTD.
TRADING AS
P.&J. CONSTRUCTIONS
P.O. BOX 14
HALLAM, 3803