


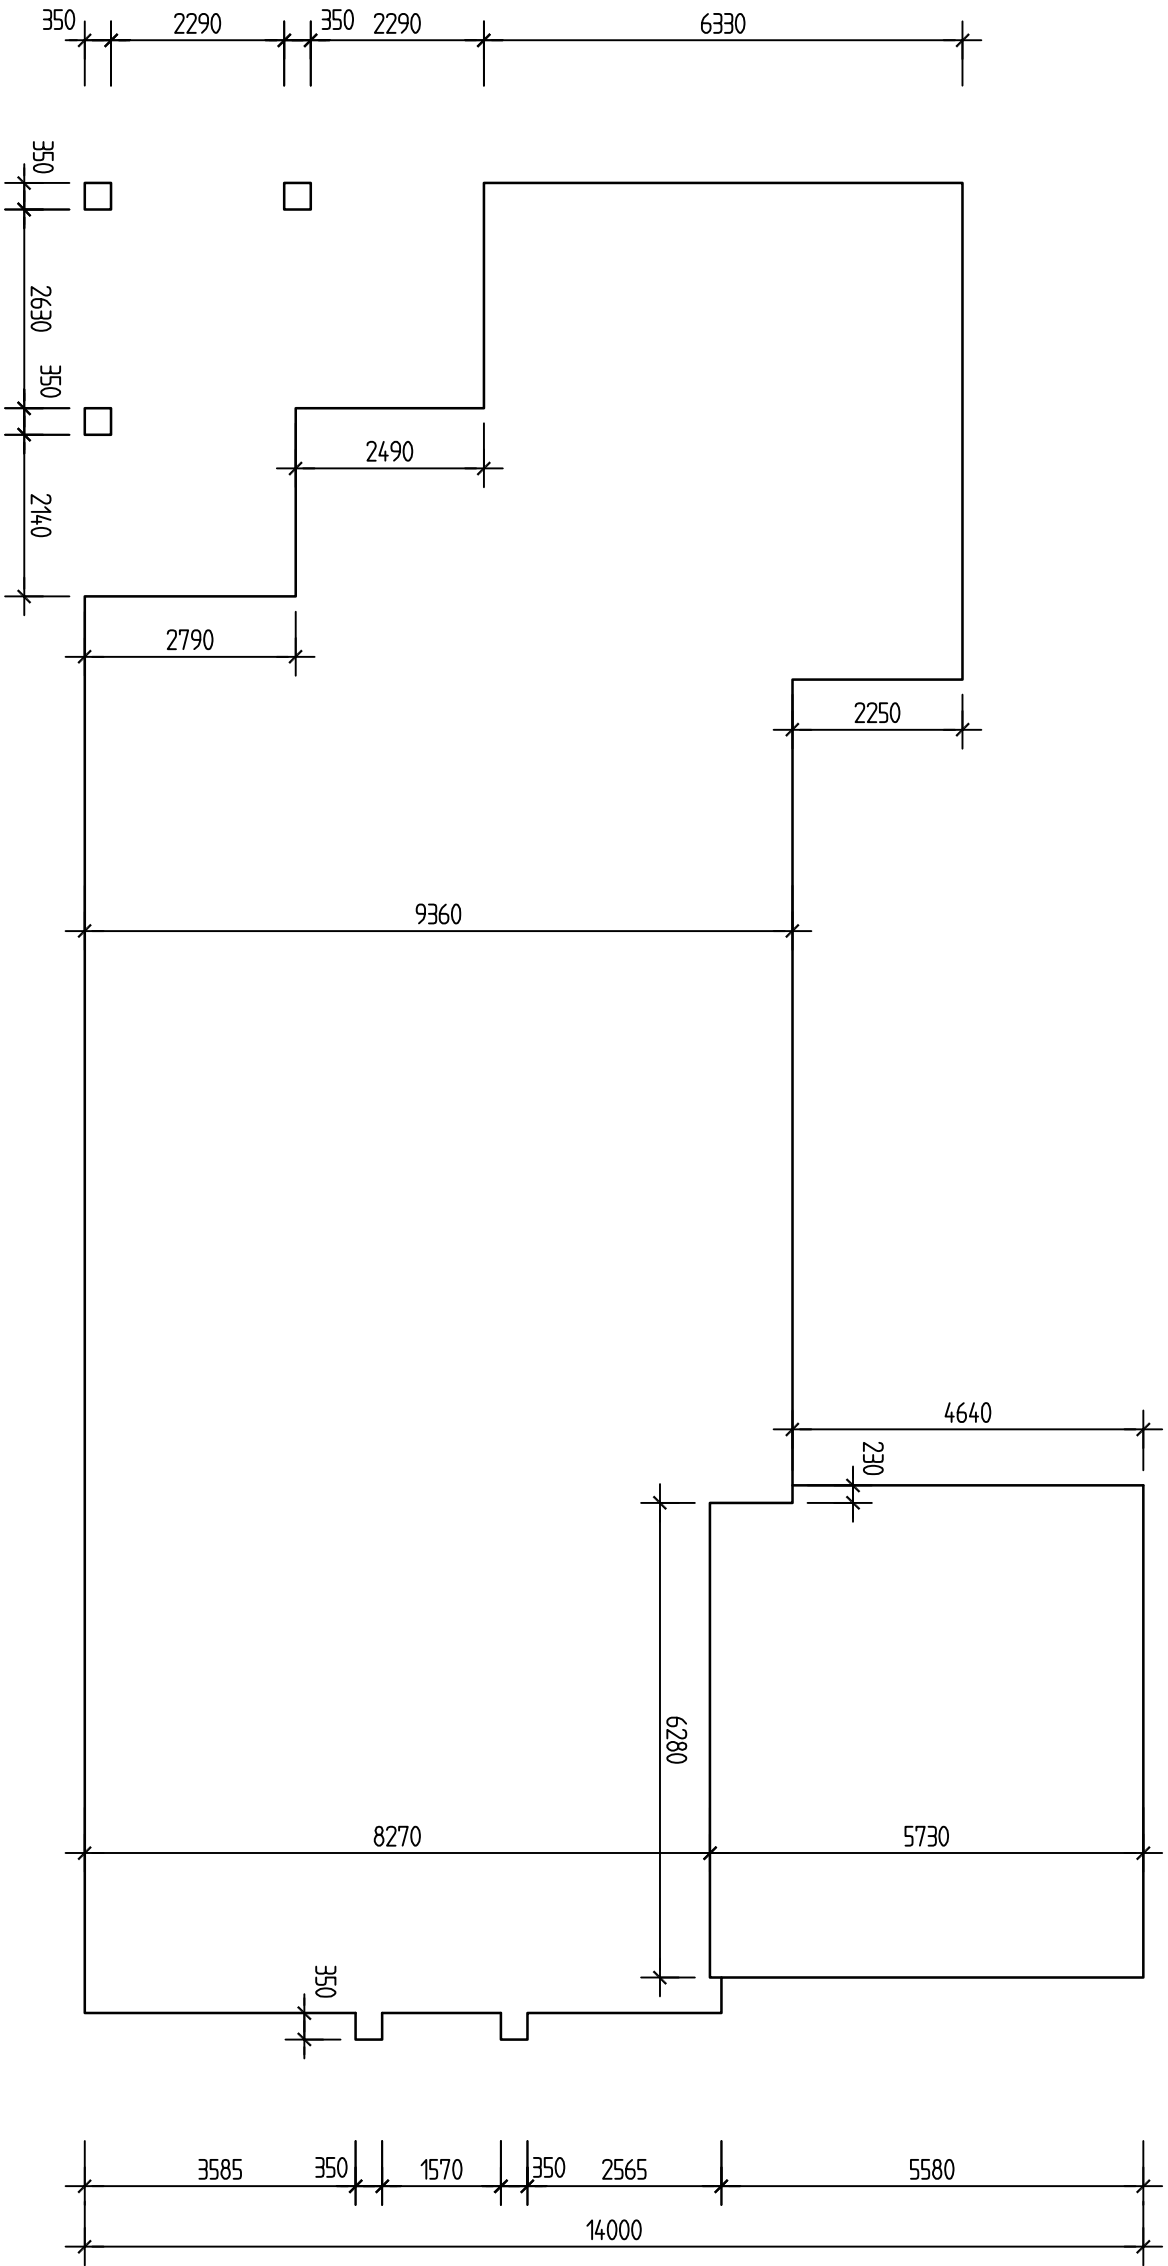

SEVENTEENTH JULTEX PTY. LTD.
TRADING AS
P.&J. CONSTRUCTIONS
P.O. BOX 14
HALLAM, 3803

HOME : 9796 3758 MOBILE : 0418 316 810 & 0418 380 71

Van Damme

DESIGN

14 Clarend Drive
NAREE WARREN 3805
Ph. 8794 8544
E-MAIL : vandamme@netspace.net.au

FAX. 8794 8545

client :
NARENDRA C. BABU

site address :
**LOT 1263 STATELY DVE.
CRANBOURNE**

drawing title :
SETOUT PLAN

note :
DO NOT SCALE DRAWINGS
WRITTEN DIMENSIONS TAKE PRECEDENCE
CONFIRM ALL LEVELS AND DIMENSIONS ON SITE BEFORE
COMMENCEMENT OF WORKS

drawn :
WWD,LVD

checked :

date :
25-2-10

scale :
1:100

issue :
SK-B

job no. :
09099

sheet :
7

of :
7