
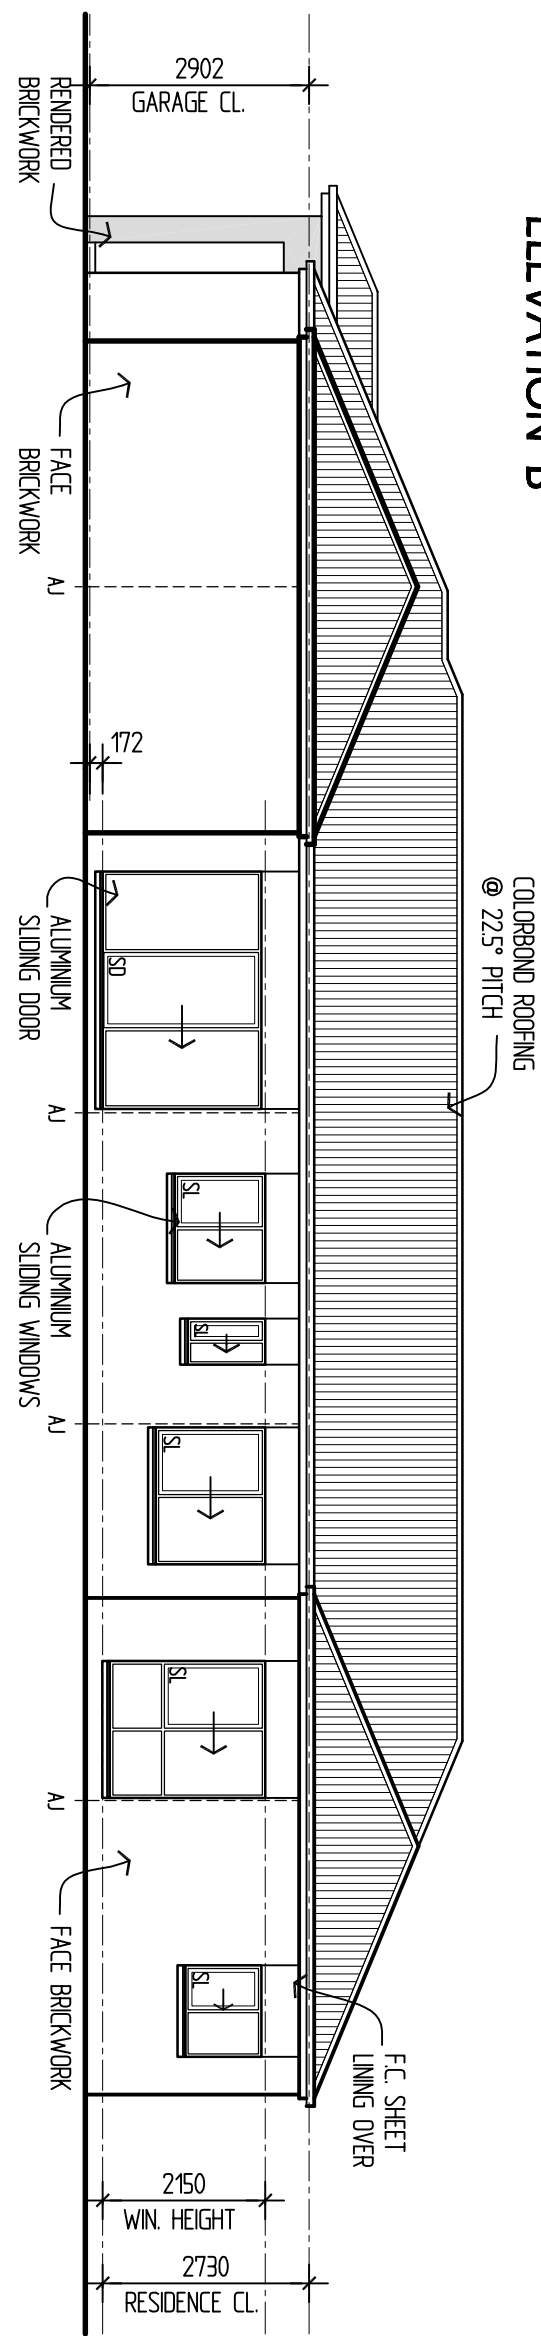
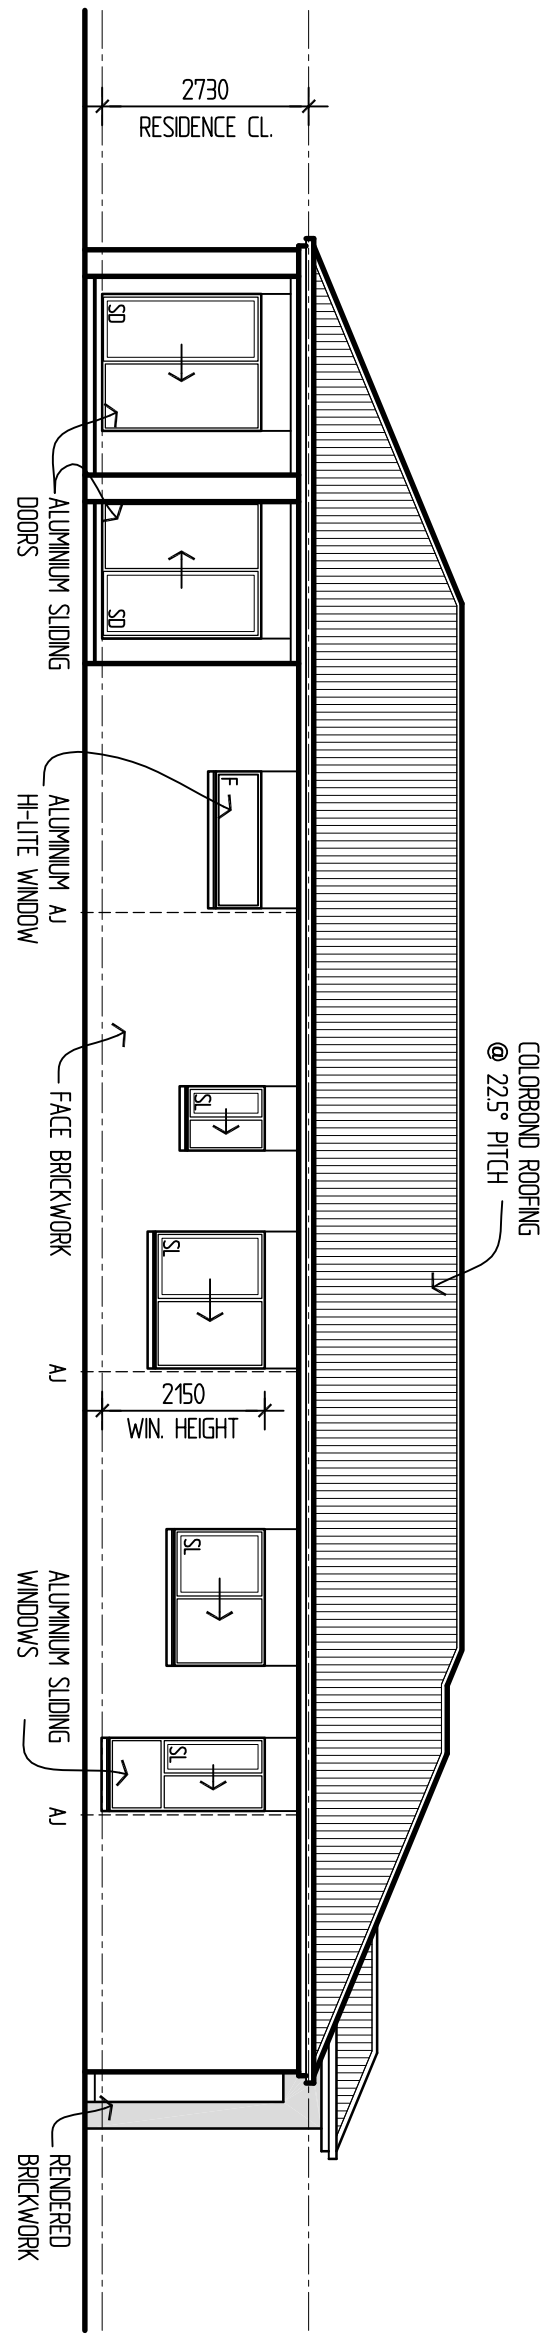


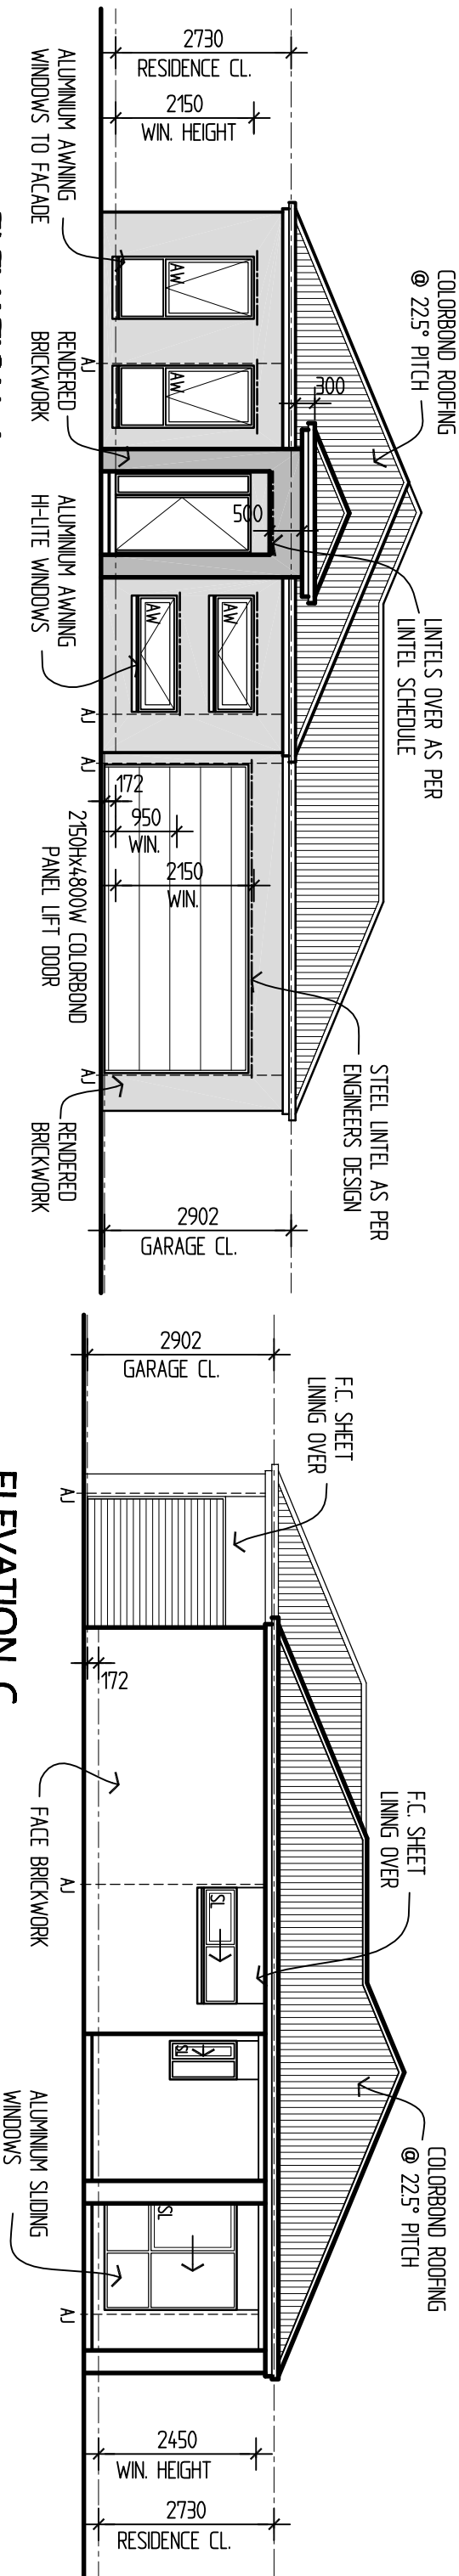

**Van Damme
DESIGN**

14 Clarendon Drive
NARENDRA WARREN 3805 E-MAIL: vandamme@netspace.net.au

PH. 8794 8544 FAX. 8794 8545

client : **NARENDRA C. BABU**

site address : **LOT 1263 STATELY DRIVE
CRANBOURNE**

drawing title : **ELEVATIONS**

note : **DO NOT SCALE DRAWINGS
WRITTEN DIMENSIONS TAKE PRECEDENCE
CONFIRM ALL LEVELS AND DIMENSIONS ON SITE BEFORE
COMMENCEMENT OF WORKS**

drawn : **PC** checked : **PC**

date : **7-5-10** scale : **1:100** issue : **F**

job no. : **09099** sheet : **3** of **6**

P.&J. CONSTRUCTIONS
P.O. BOX 14
HALLAM, 3803

SEVENTEENTH JULTEX PTY. LTD.
TRADING AS

HOME: 9796 3758 MOBILE: 0418 316 810 & 0418 380 781