


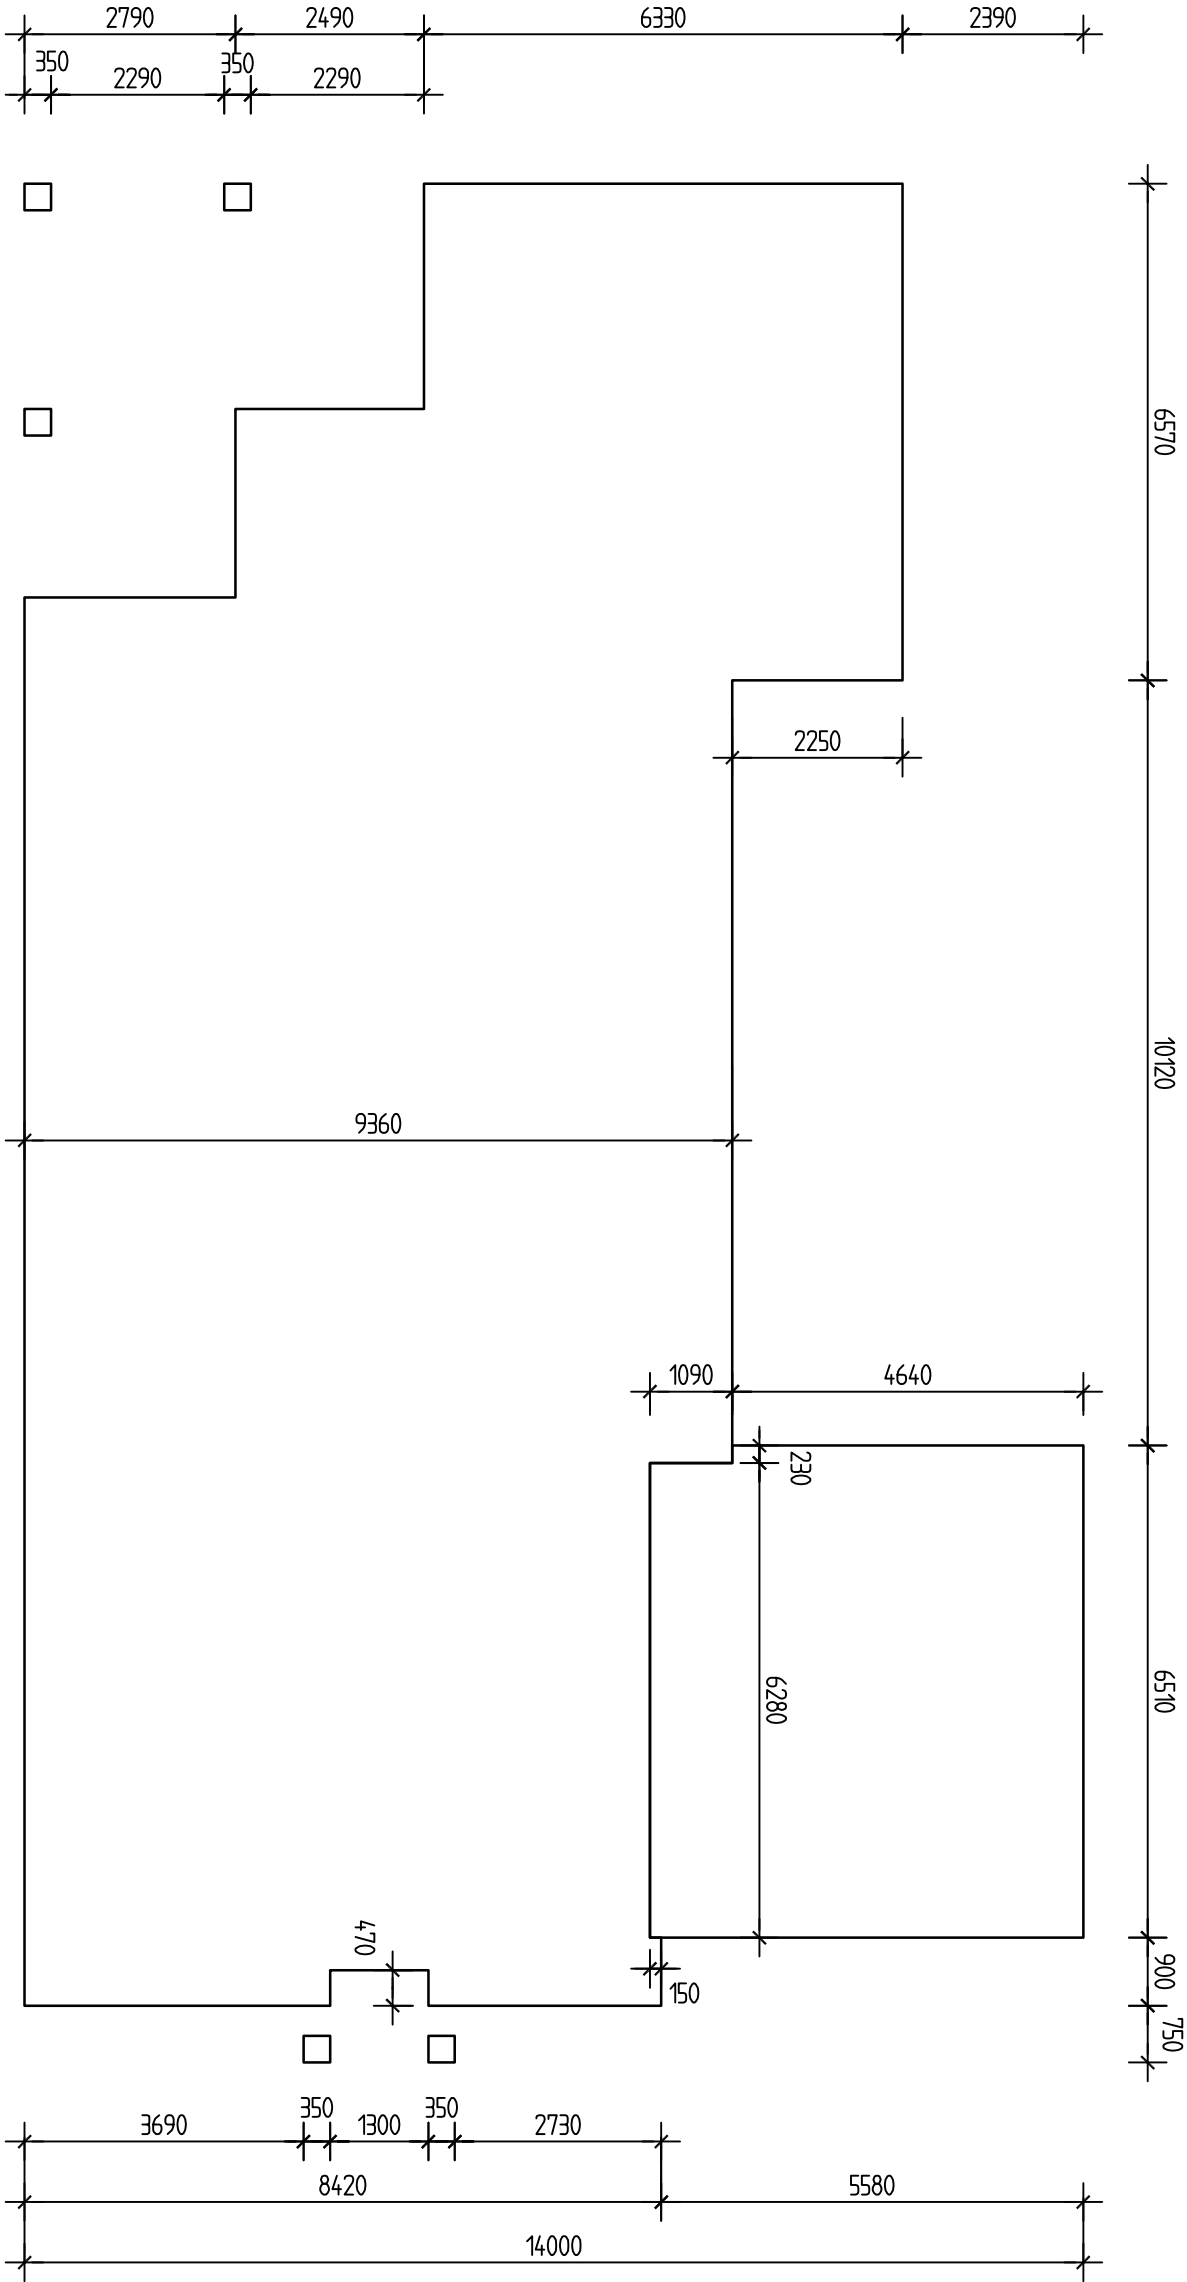

14 Clarendon Drive
NARENDRA WARREN 3805
PH: 0794 8544
FAX: 0794 8545
E-MAIL: vandamme@nepspace.net.au

client :

NARENDRA C. BABU

site address :

LOT 1263 STATELY DRIVE
CRANBOURNE

drawing title :

SETOUT PLAN

note :

DO NOT SCALE DRAWINGS
WRITTEN DIMENSIONS TAKE PRECEDENCE
CONFIRM ALL LEVELS AND DIMENSIONS ON SITE BEFORE
COMMENCEMENT OF WORKS

drawn :

PC

checked :

date :

7-5-10

scale :

1:100

issue :

F

job no. :

09099

sheet :

6

of 6

SEVENTEENTH JULTEX PTY. LTD.
TRADING AS
P.&J. CONSTRUCTIONS
P.O. BOX 14
HALLAM, 3803

HOME: 9796 3758 MOBILE: 0418 316 810 & 0418 380 781