


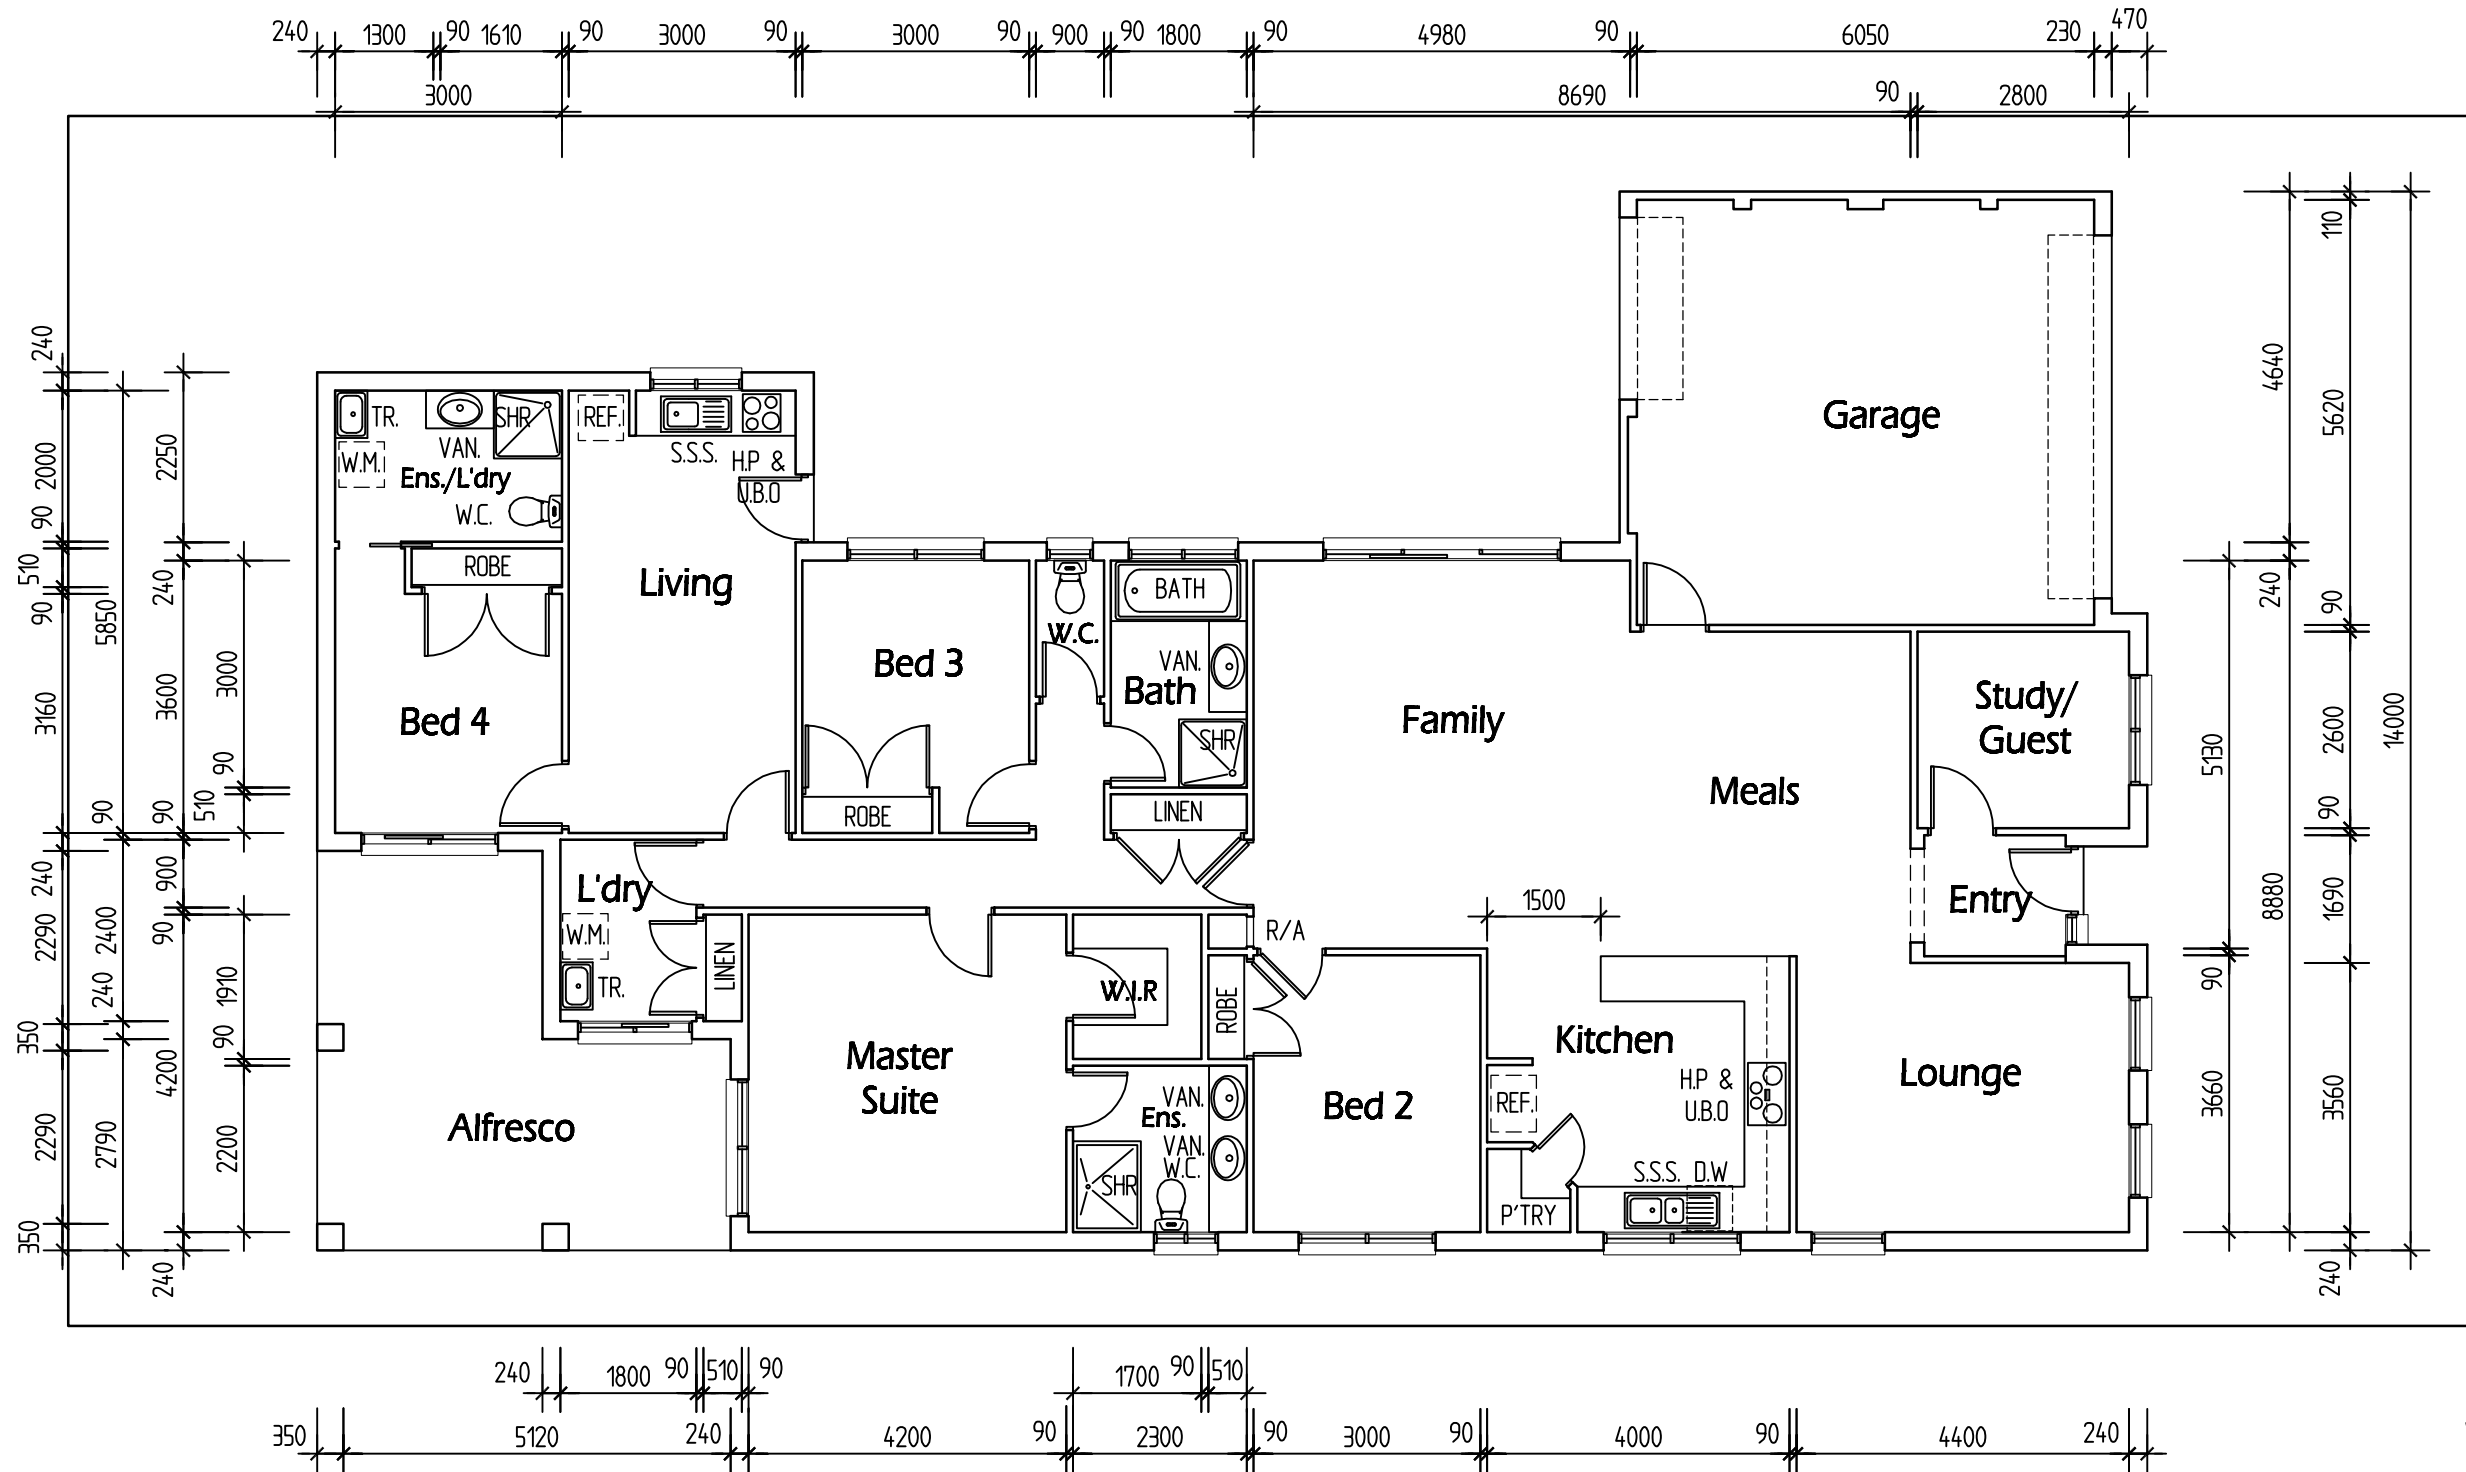

AREAS:

SITE	:	512m
RESIDENCE	:	247.38m (26.63sq)
GARAGE	:	37.72m (4.06sq)
ALFRESCO	:	22.68m (2.44sq)
TOTAL	:	307.78m (33.13sq)